Exhibit #13 Site Map City of Bunkie Industrial Park

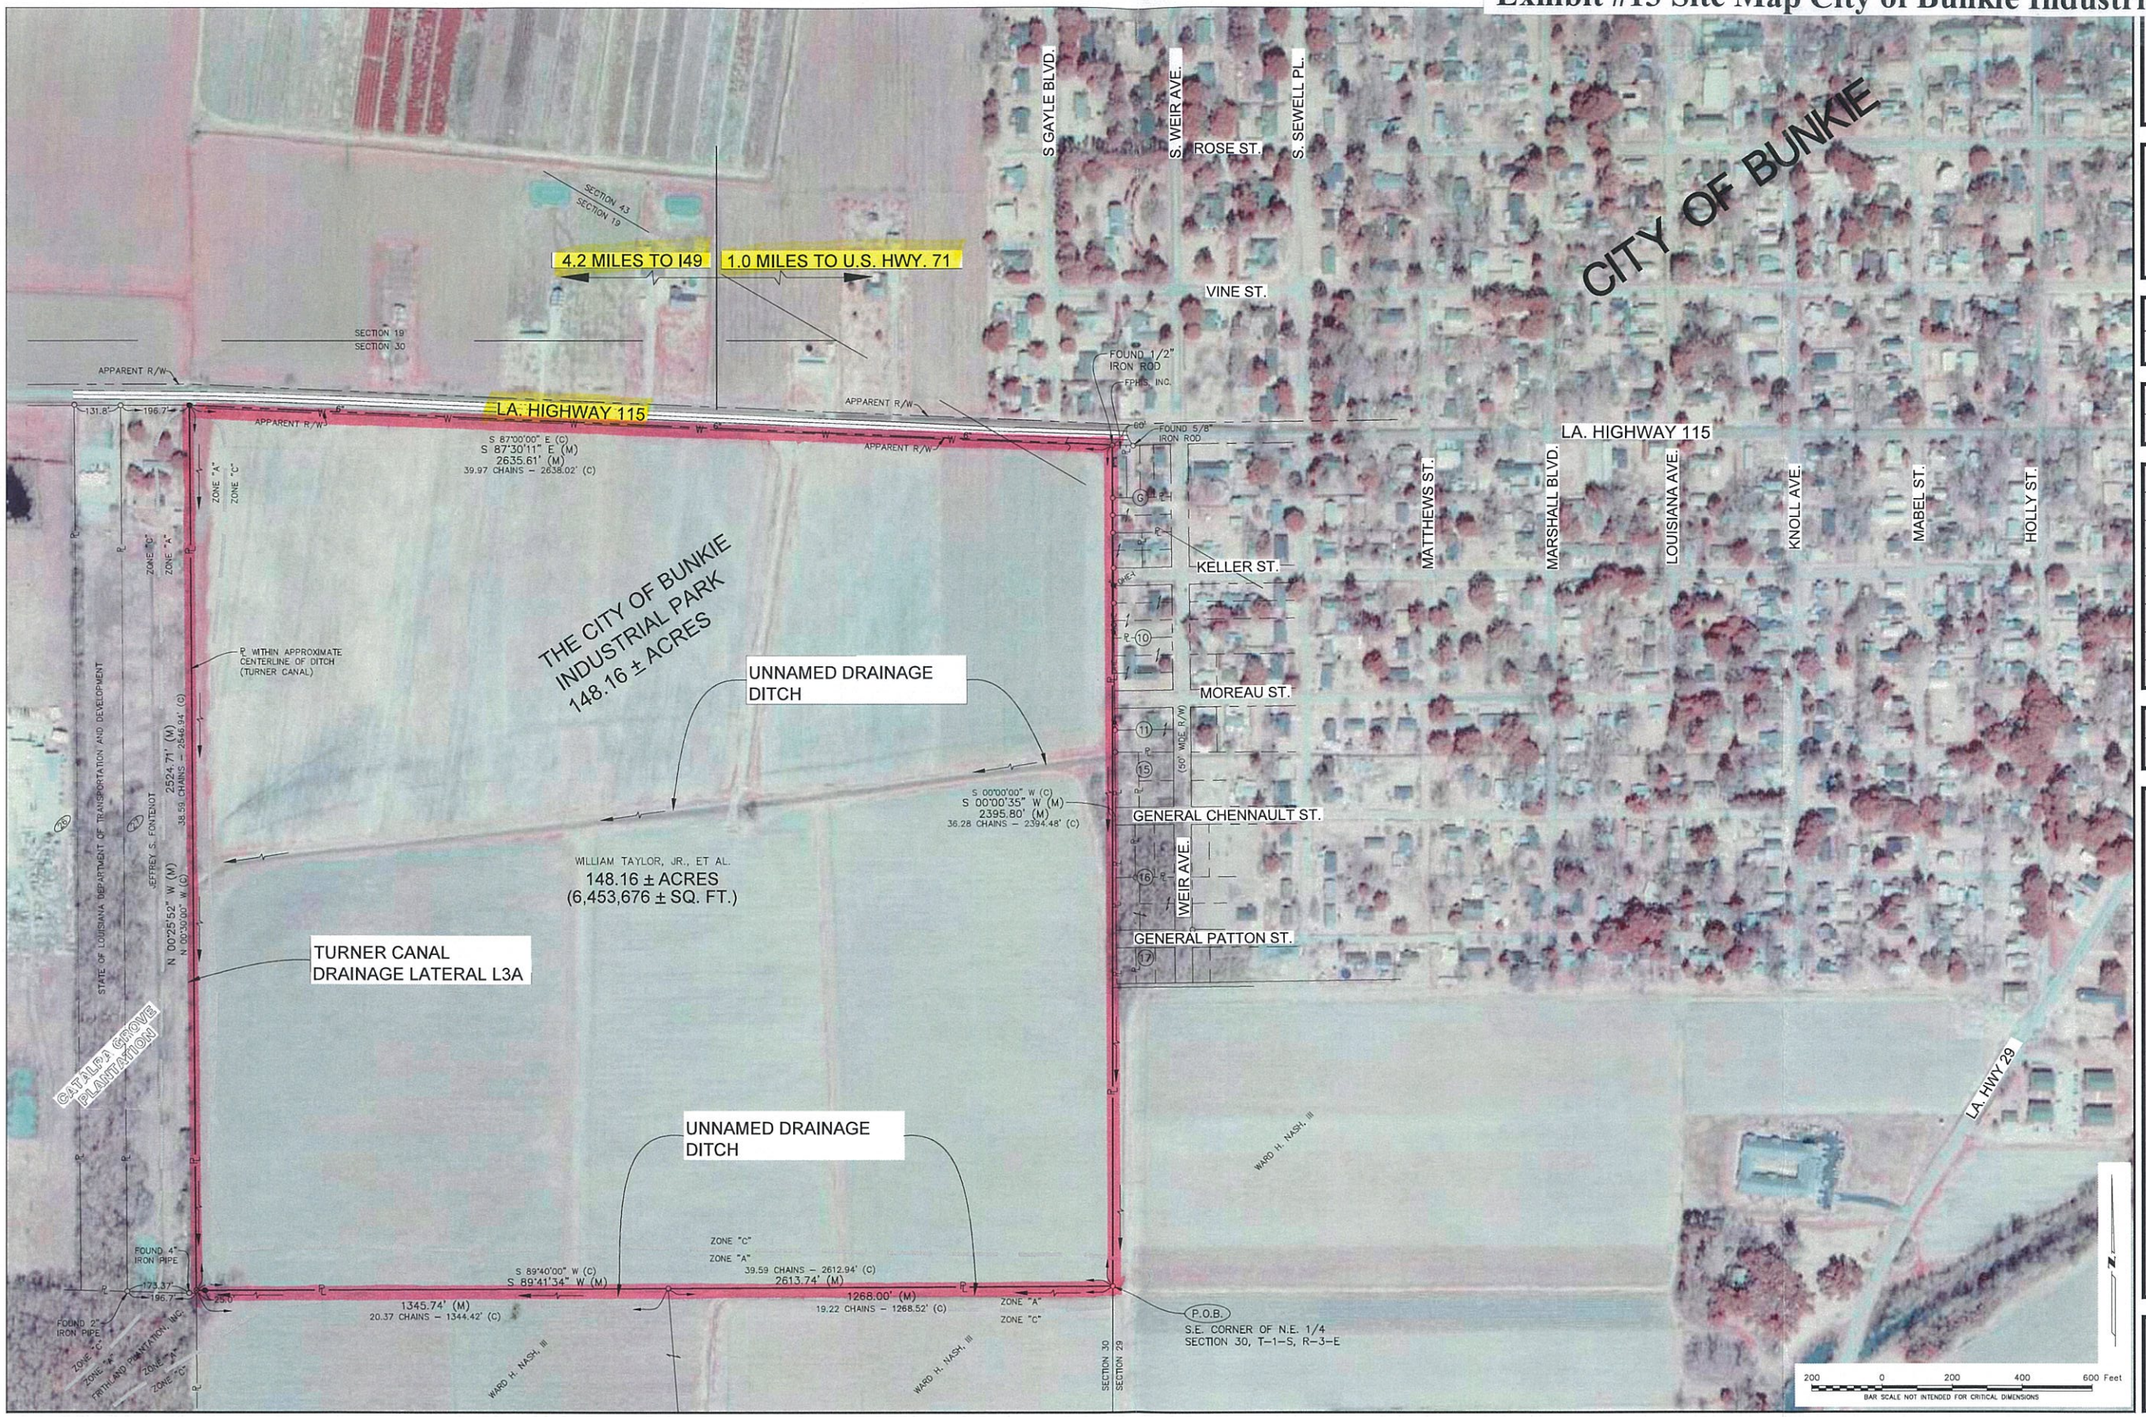

This drawing and design are the property of Pan American Engineers – Alex., Inc. They are submitted on the condition that they are not to be used, reproduced, or copied, in whole or in part, or used for furnishing information to others, without the prior written consent of Pan American Engineers – Alex., Inc. All common law rights of copyright and otherwise are hereby specifically reserved.

N/A THIS DRAWING IS APPROVED FOR CONSTRUCTION.

N/A THIS DRAWING IS NOT APPROVED FOR CONSTRUCTION.

DRAWN BY	P.A.E.
DATE	1/25/11

REVISION	DATE
CHECKED	T.C.D.
BOOK NO.	N/A
JOB NO.	8819

DWG. NO.	N/A
SCALE	1"=200'

OWNER: CITY OF BUNKIE

PROJECT: SITE MAP
FOR BUNKIE INDUSTRIAL PARK
FUNDING ASSISTANCE PROVIDED BY
STATE OF LOUISIANA
FP & C PROJECT NO. 50-M35-07-02

SHEET NUMBER
1
OF 1

PAN AMERICAN ENGINEERS - ALEXANDRIA, INC.
P.O. BOX 89 / 1717 JACKSON STREET
ALEXANDRIA, LA.
71301 318-473-2100